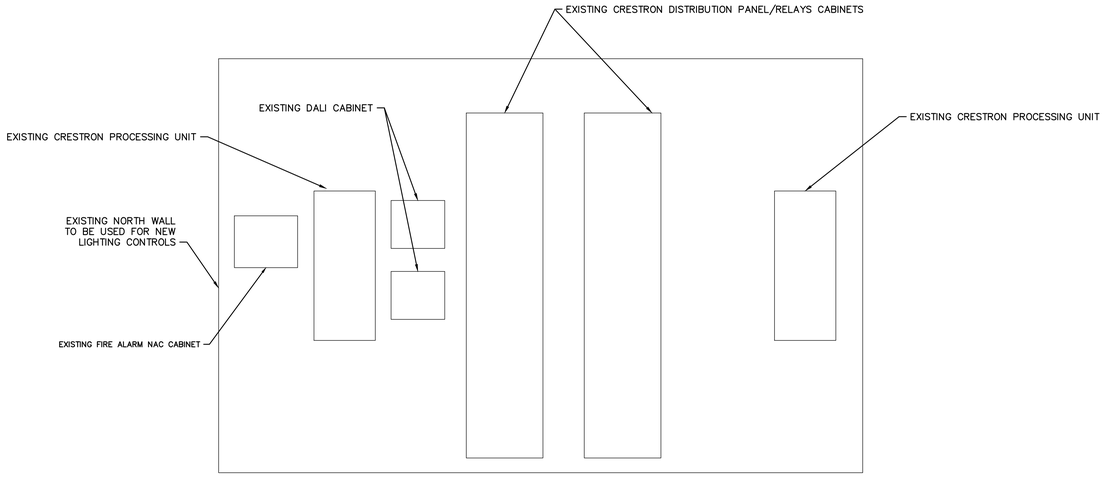

EXISTING ARRANGEMENT – NORTH WALL

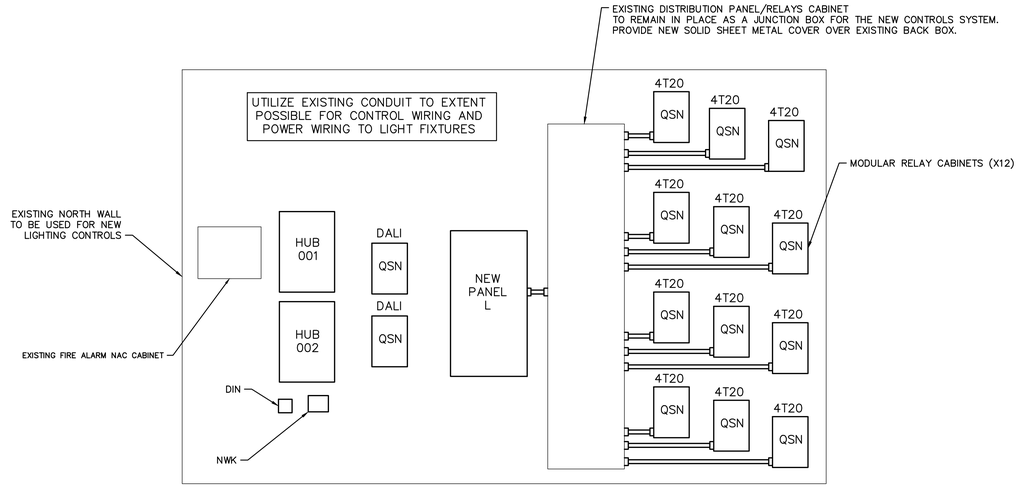

NEW ARRANGEMENT – NORTH WALL

1 ELECTRICAL ROOM ELEVATIONS

SCALE: 3/4" = 1'

McKNIGHT • SMITH • WARD • GRIFFIN
ENGINEERS, INCORPORATED
PO Box 240826 • 4223 South Boulevard
Charlotte, NC 28224 • 704/527-2112

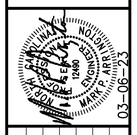

REVISION DATES

JOB NUMBER	22-168
DRAWN BY	CH
CHECKED BY	MPA
DATE	03.06.23

JOB TITLE
CLEVELAND COUNTY
LEGRAND CENTER LIGHTING

SHEET TITLE
ELECTRICAL
ROOM ELEVATIONS

SHEET
E101