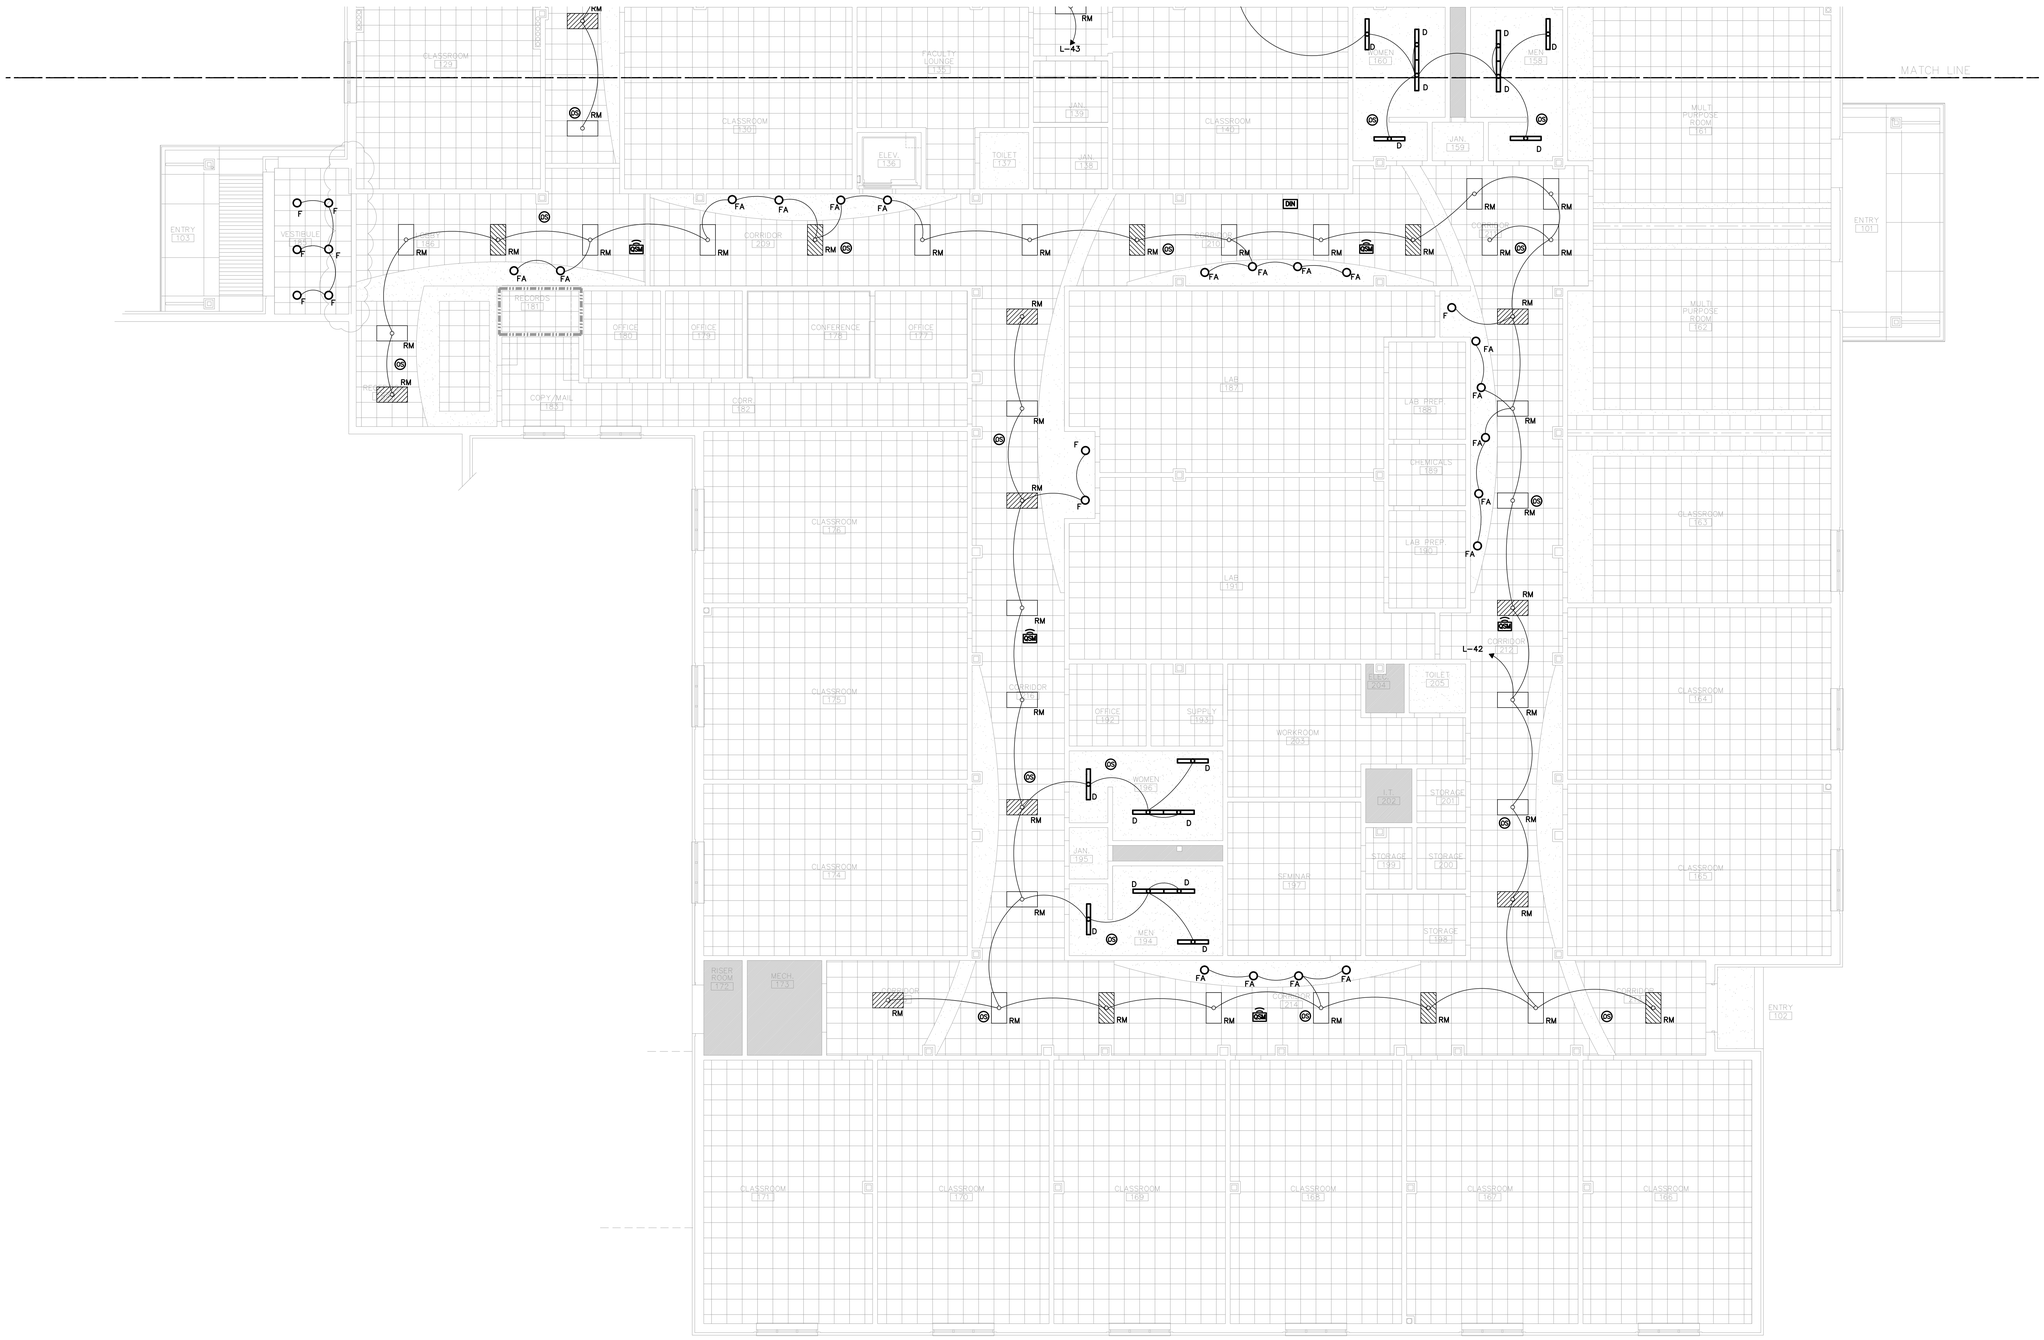

1 FIRST FLOOR – LIGHTING PLAN – AREA B
SCALE: 1/8" = 1'-0"

McKNIGHT • SMITH • WARD • GRIFFIN
ENGINEERS, INCORPORATED
PO Box 240826 • 4223 South Boulevard
Charlotte, NC 28224 • 704/527-2112

03-06-23

JOB NUMBER	22-168
DRAWN BY	CH
CHECKED BY	MPA
DATE	03.06.23

REVISION DATES

JOB TITLE
CLEVELAND COUNTY
LEGRAND CENTER LIGHTING

SHEET TITLE
FIRST FLOOR LIGHTING PLAN
AREA B

SHEET
E202