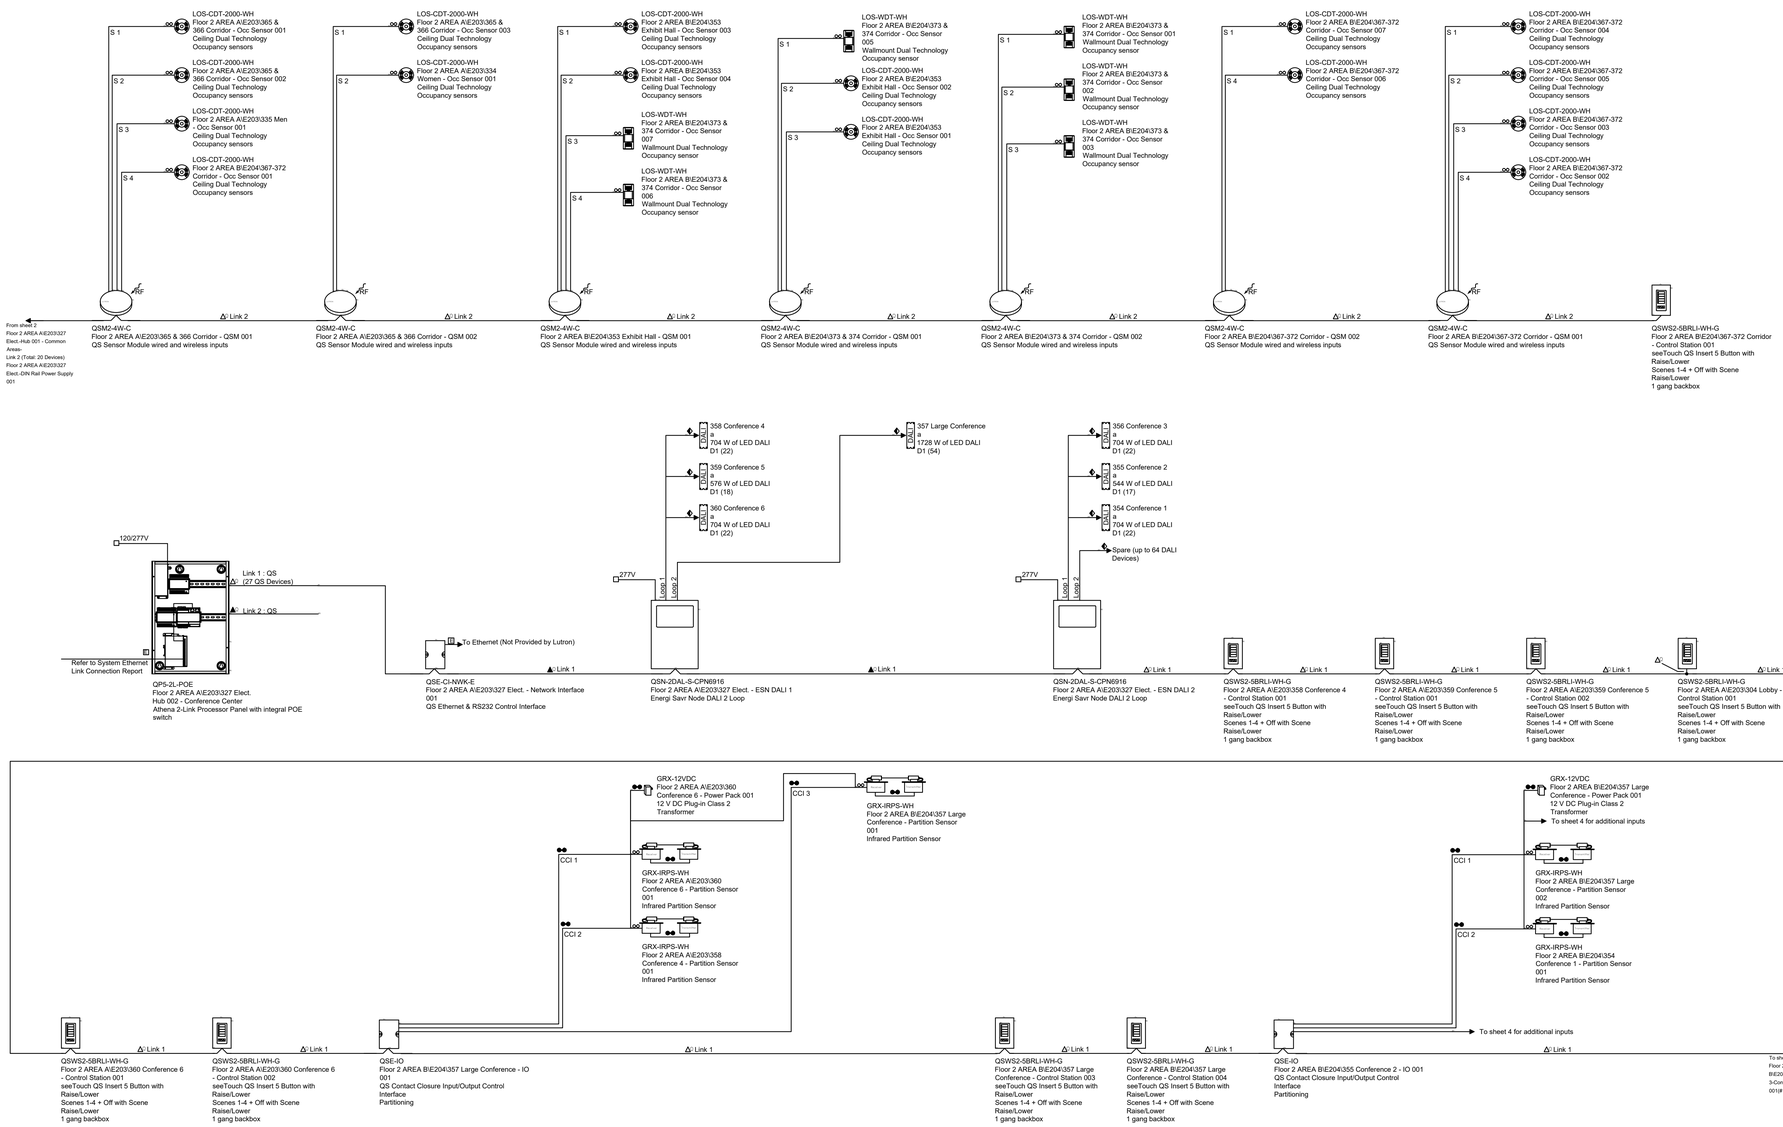

1 CONTROL SYSTEMS ONE-LINE
NO SCALE

McKNIGHT • SMITH • WARD • GRIFFIN
ENGINEERS, INCORPORATED
PO Box 240826 • 4223 South Boulevard
Charlotte, NC 28224 • 704/527-2112

NORTH CAROLINA PROFESSIONAL ENGINEER SEAL 19802 MARK P. ARNTSEN 03-06-23

JOB NUMBER	22-168
DRAWN BY	CH
CHECKED BY	MPA
DATE	03.06.23

REVISION DATES

JOB TITLE
CLEVELAND COUNTY
LEGRAND CENTER LIGHTING

SHEET TITLE
CONTROL DEVICES
ONE-LINE

SHEET
E303